South London and Maudsley NHS
NHS Foundation Trust

Maudsley Long Gallery Plan

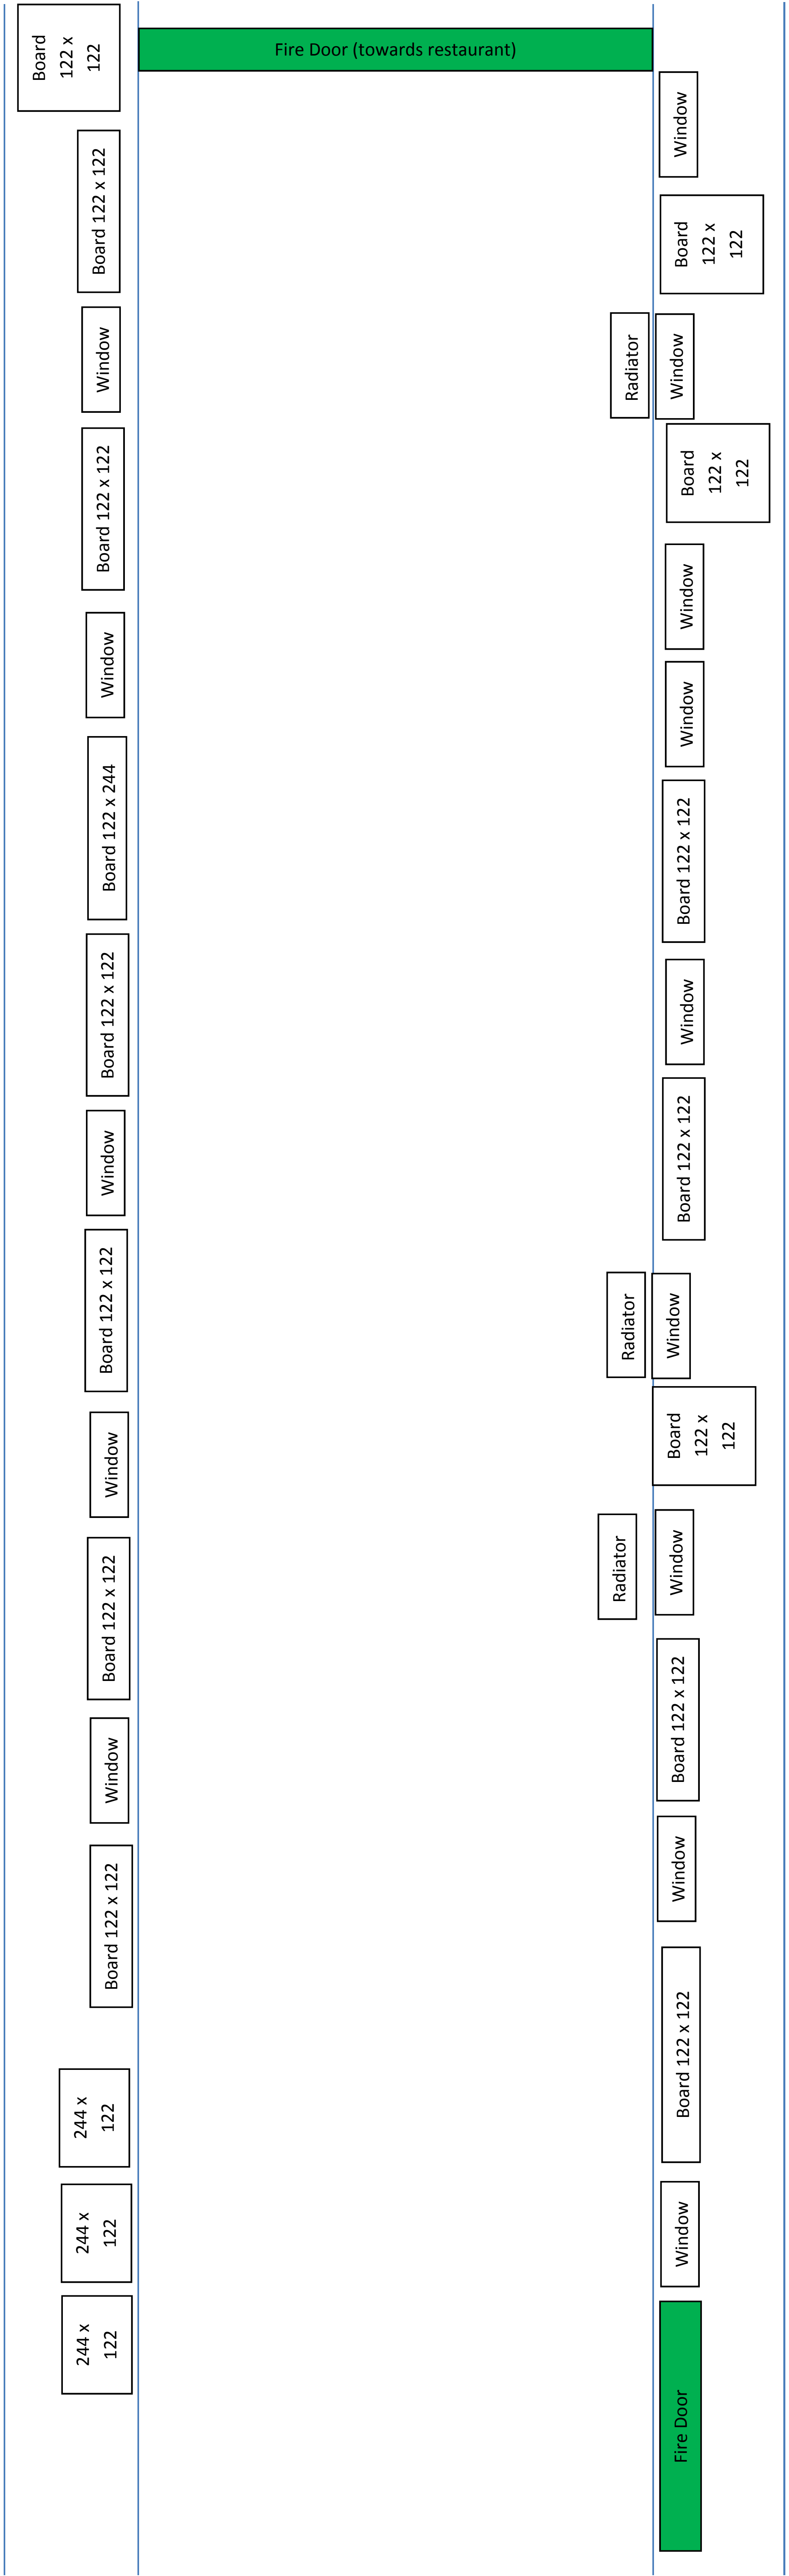

Main restaurant

2 x 115 x 80

Coffee bar (illuminated wall inserts)

4 x 46 x 46

Back room in restaurant:

84 x 84
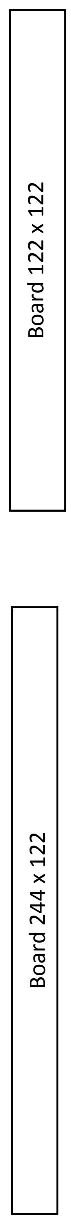
Area between main Long Gallery and restaurant (green wall on left).